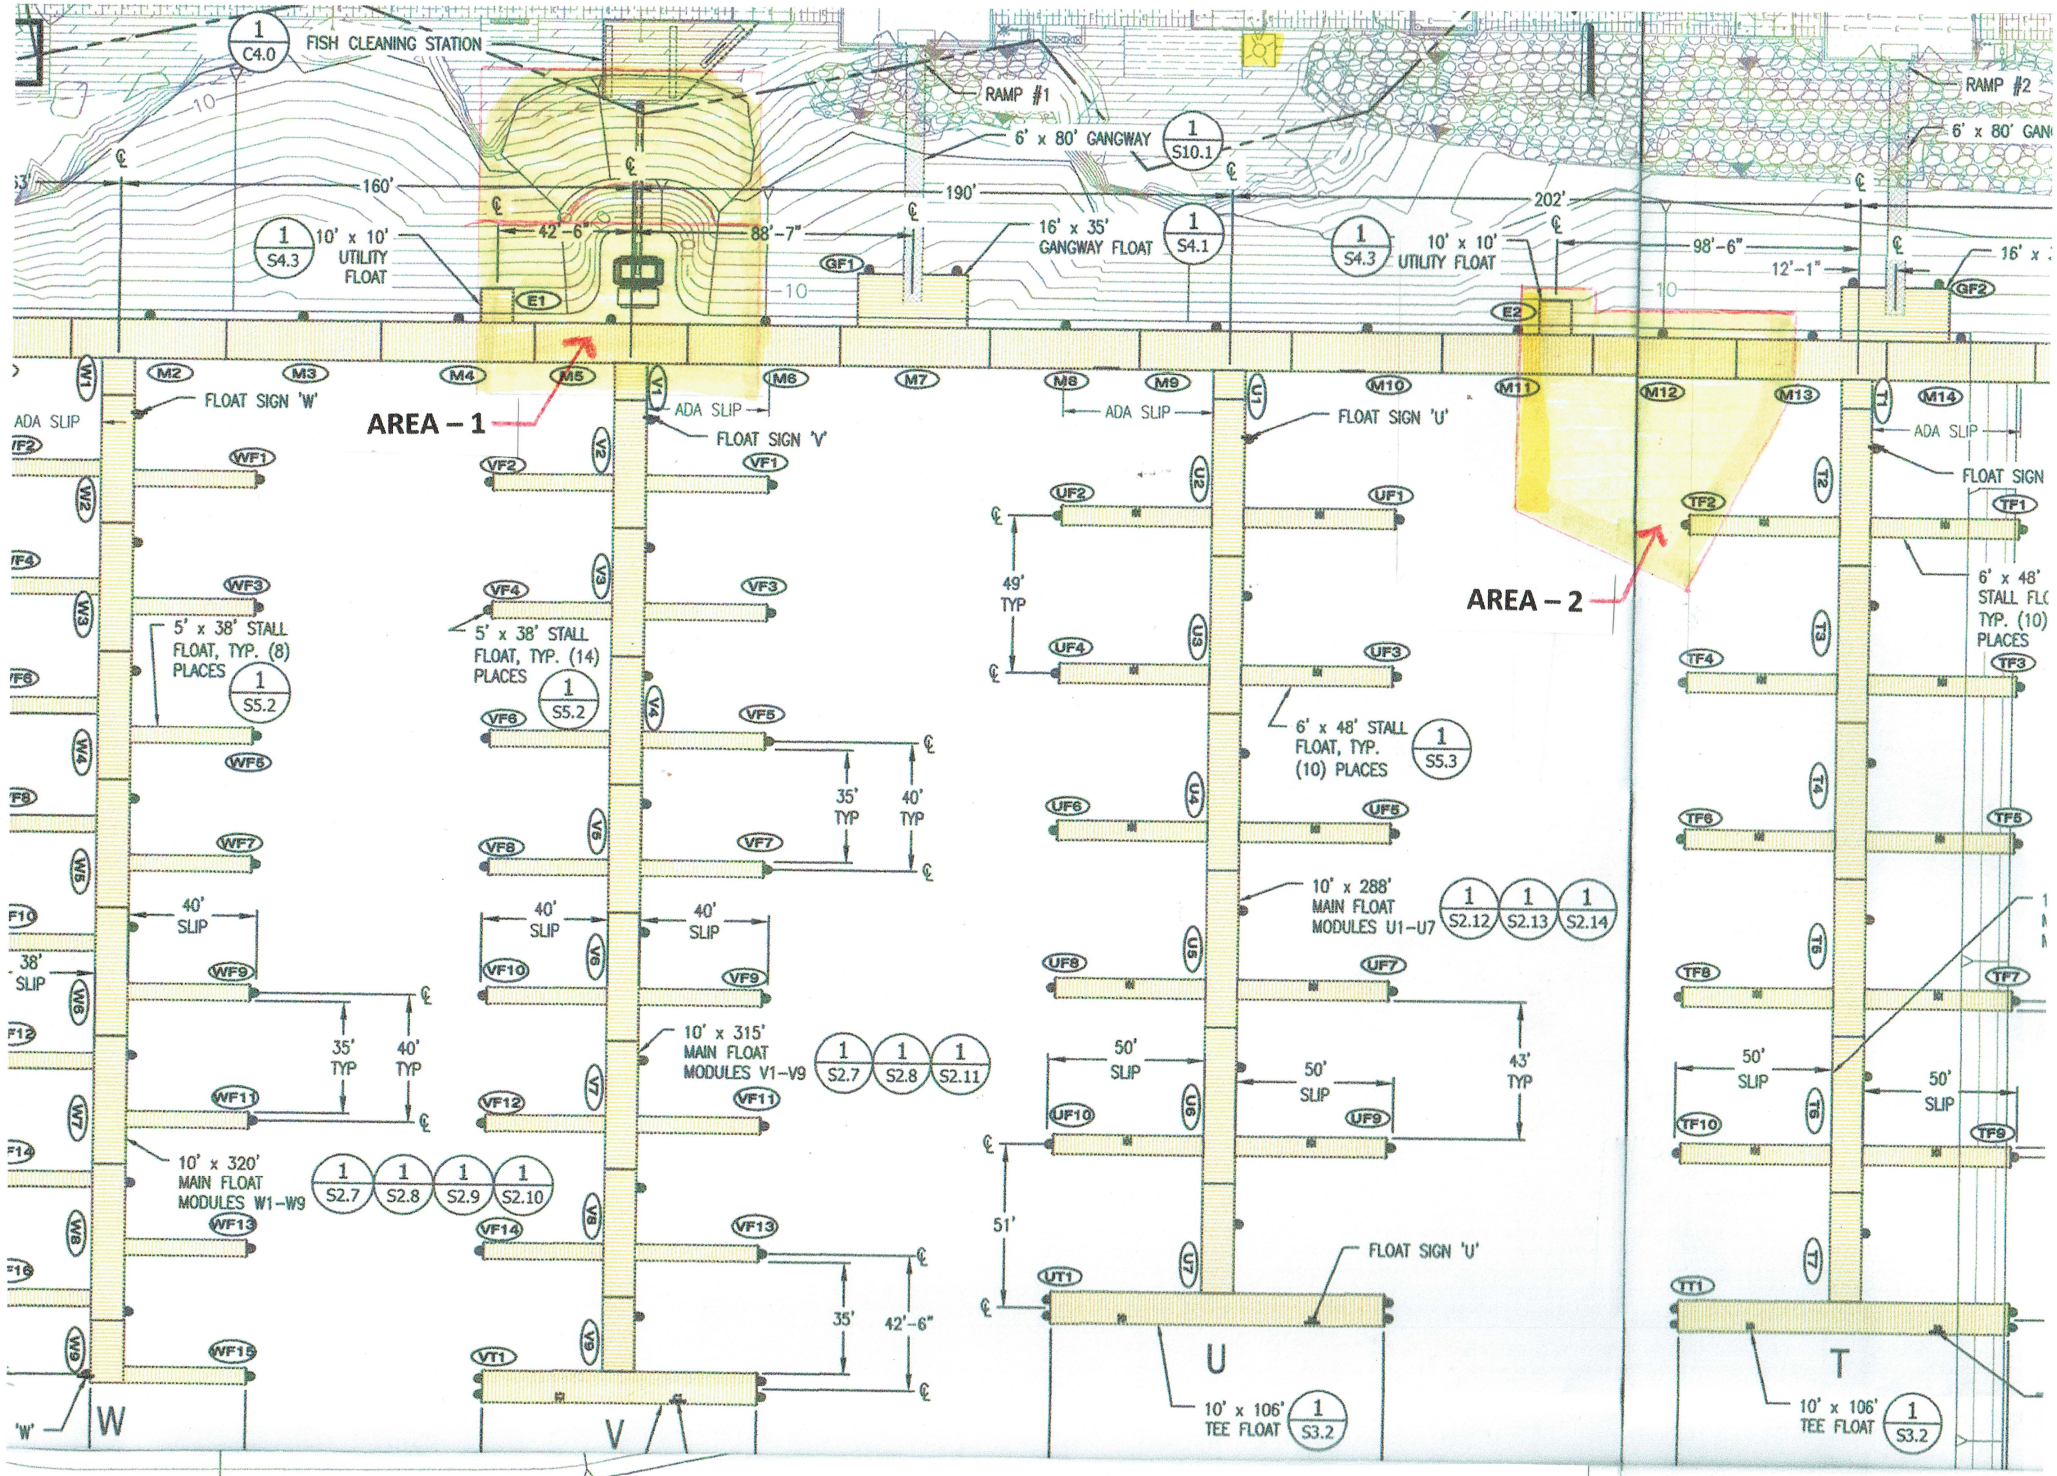

1 SITE PLAN WEST
Scale: 1"=30'

0 30 60
FEET

RFP 15 RIPPER-BREAKER TEST AREAS

G5.1/2 8-8-16