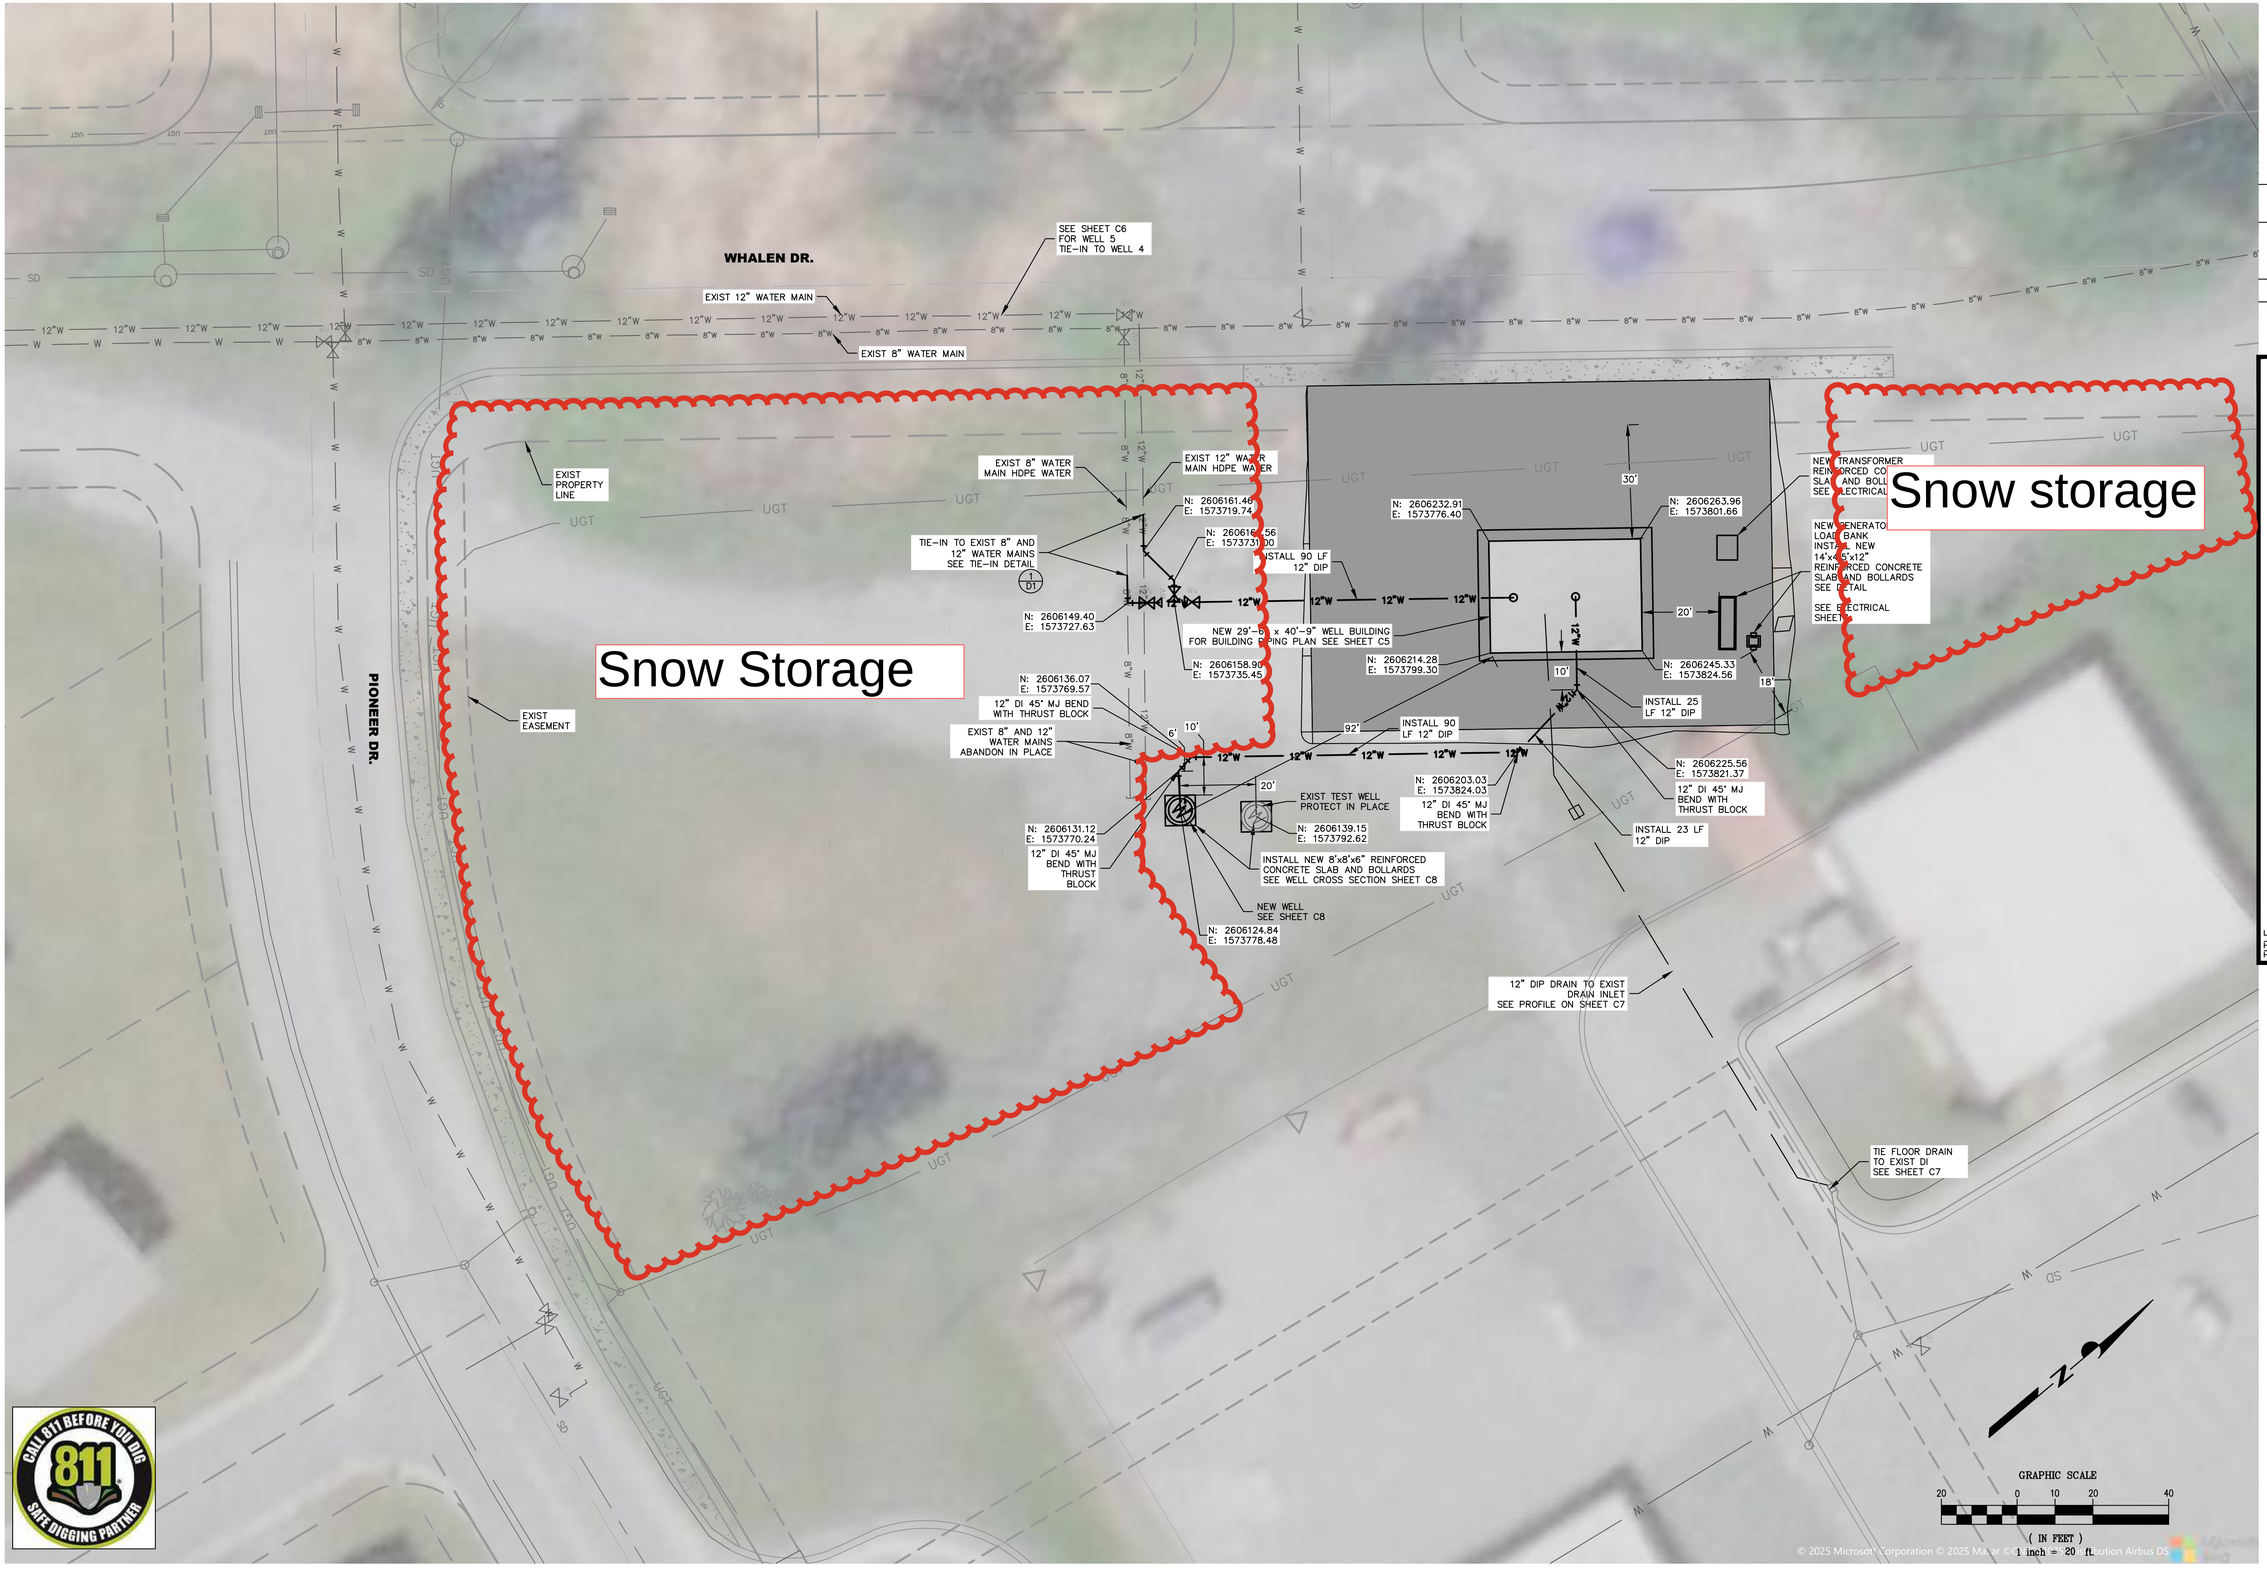

APPRVL	REV	DATE	BY	REVISION

TITLE: **SNOW STORAGE PLAN**

PROJECT: **NEW CHILDCARE FACILITY 1112**
1112 W. KLUTINA STREET
VALDEZ, ALASKA