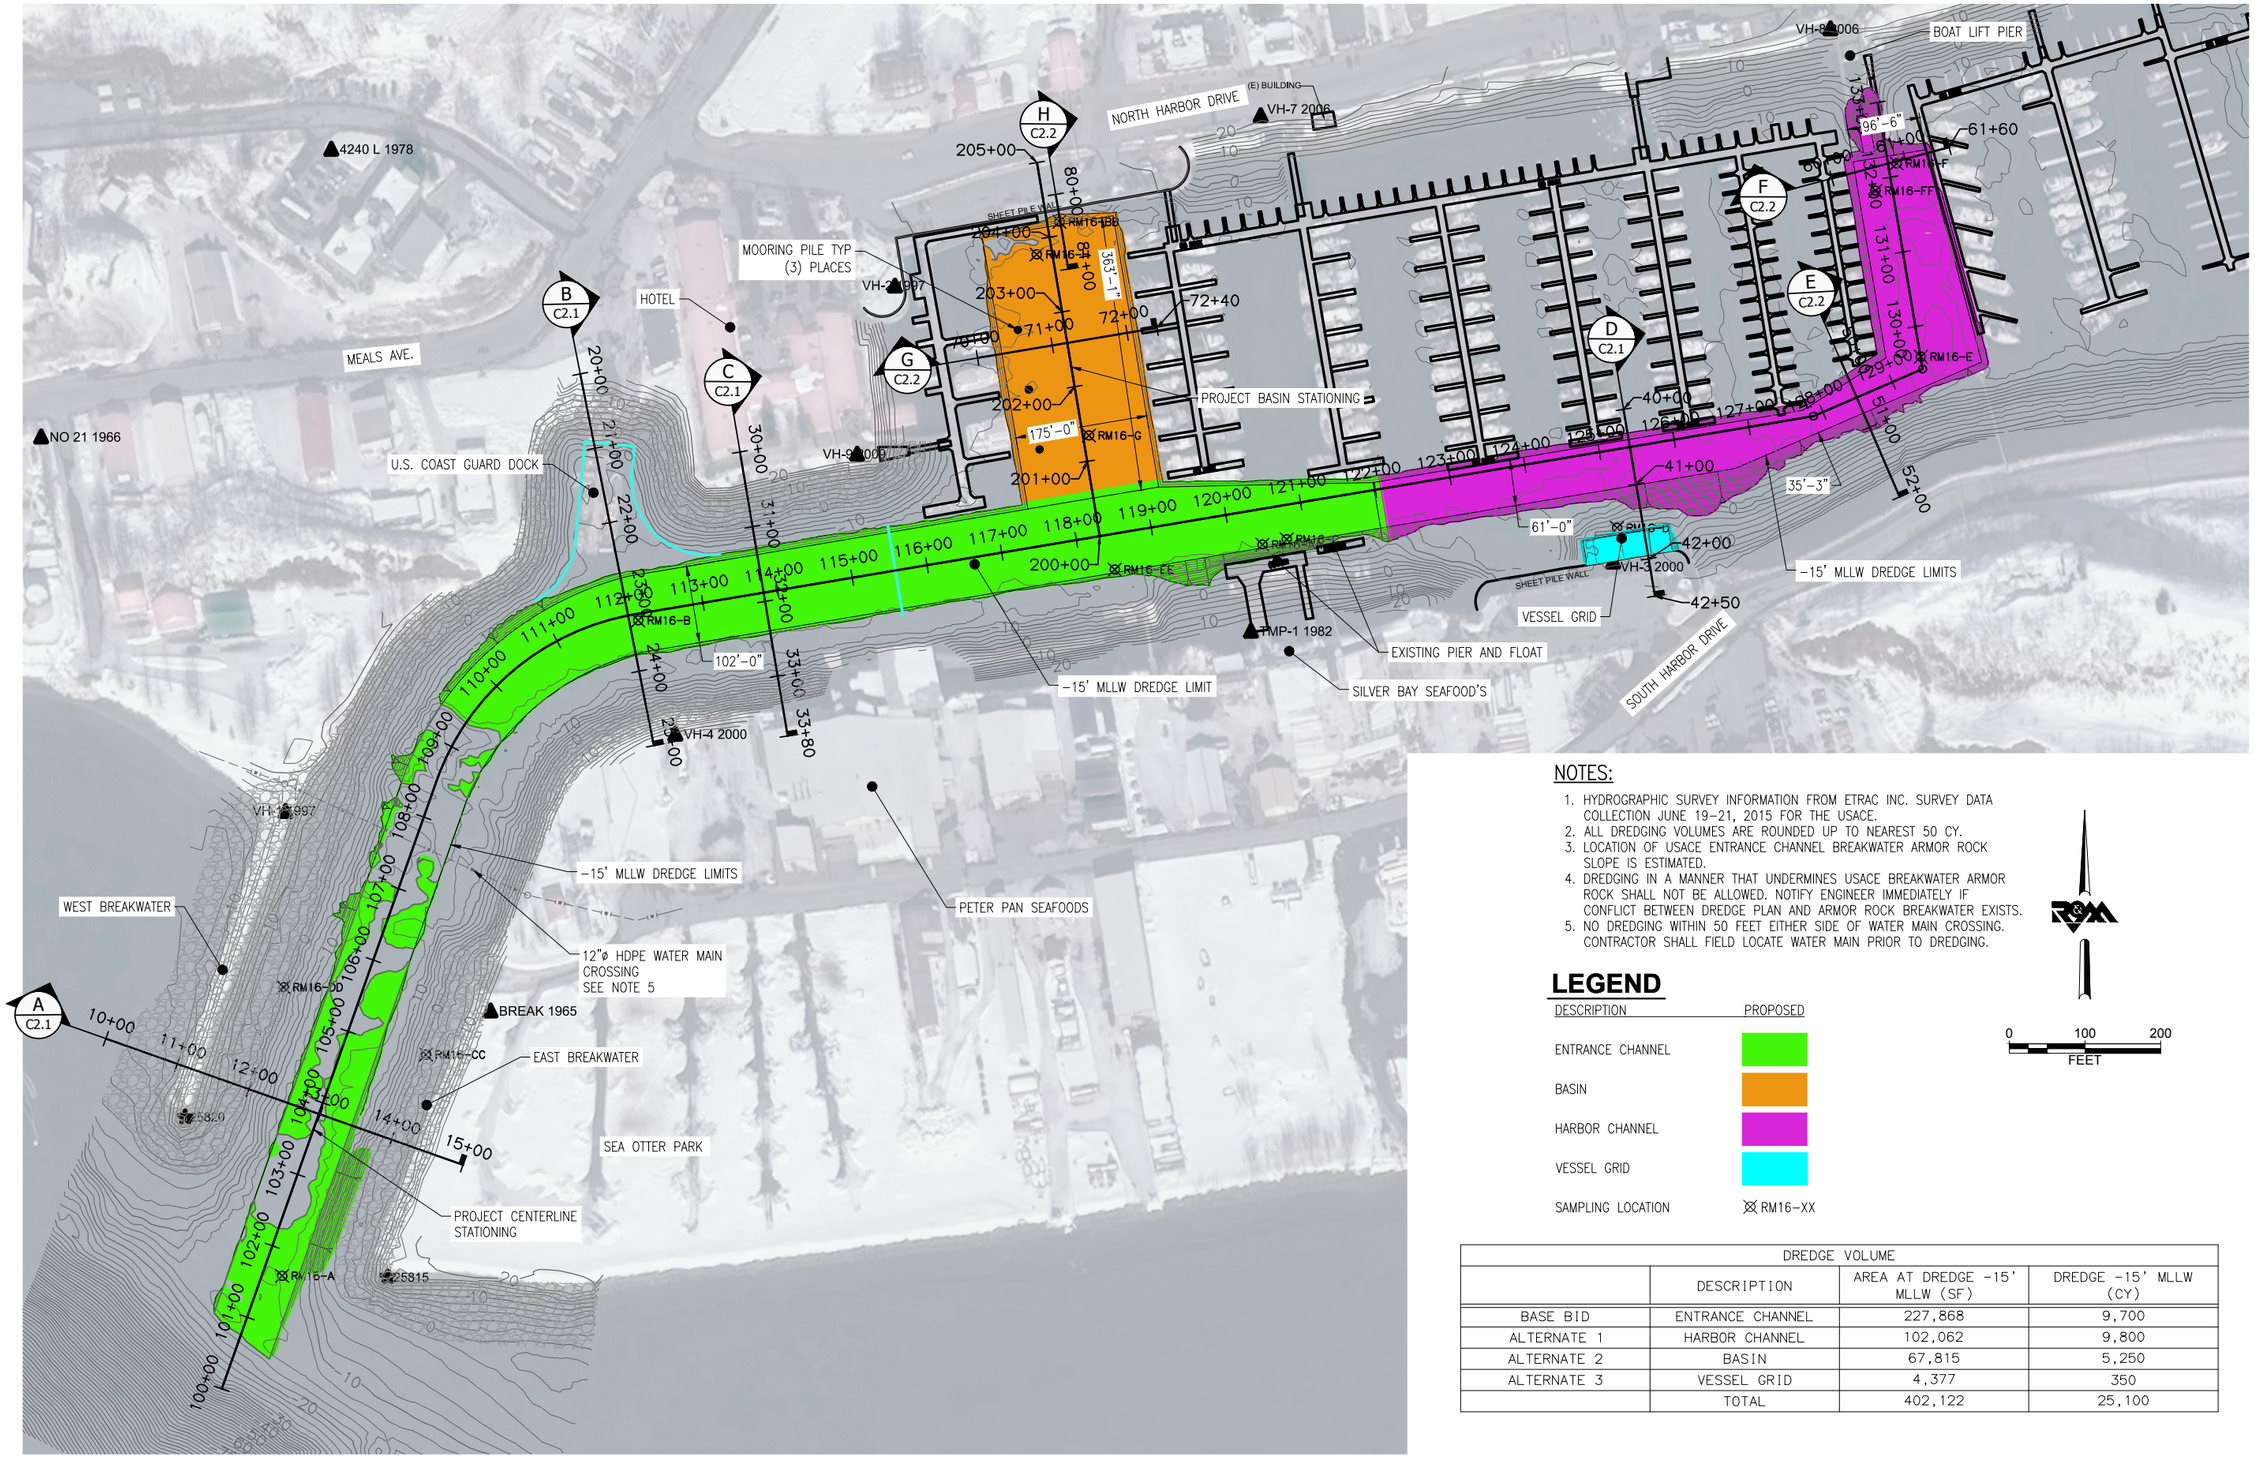

NOTES:

1. HYDROGRAPHIC SURVEY INFORMATION FROM ETRAC INC. SURVEY DATA COLLECTION JUNE 19-21, 2015 FOR THE USACE.
2. ALL DREDGING VOLUMES ARE ROUNDED UP TO NEAREST 50 CY.
3. LOCATION OF USACE ENTRANCE CHANNEL BREAKWATER ARMOR ROCK SLOPE IS ESTIMATED.
4. DREDGING IN A MANNER THAT UNDERMINES USACE BREAKWATER ARMOR ROCK SHALL NOT BE ALLOWED. NOTIFY ENGINEER IMMEDIATELY IF CONFLICT BETWEEN DREDGE PLAN AND ARMOR ROCK BREAKWATER EXISTS.
5. NO DREDGING WITHIN 50 FEET EITHER SIDE OF WATER MAIN CROSSING. CONTRACTOR SHALL FIELD LOCATE WATER MAIN PRIOR TO DREDGING.

0 100 200
FEET

LEGEND

DESCRIPTION	PROPOSED
ENTRANCE CHANNEL	
BASIN	
HARBOR CHANNEL	
VESSEL GRID	
SAMPLING LOCATION	RM16-XX

DREDGE VOLUME			
	DESCRIPTION	AREA AT DREDGE -15' MLLW (SF)	DREDGE -15' MLLW (CY)
BASE BID	ENTRANCE CHANNEL	227,868	9,700
ALTERNATE 1	HARBOR CHANNEL	102,062	9,800
ALTERNATE 2	BASIN	67,815	5,250
ALTERNATE 3	VESSEL GRID	4,377	350
	TOTAL	402,122	25,100

1 **SITE PLAN**
Scale: 1"=100'

STATE OF ALASKA 49TH
Steven E. Lewis
CE 12814
1/4/2017
Registered Professional Engineer

R&M CONSULTANTS, INC.
9101 Vanguard Drive
Anchorage, Alaska 99507
rmconsult.com• email@rmconsult.com
phone: 907.522.1707 • fax: 907.522.3403
CORPORATE AUTHORIZATION NUMBER AECC111

City of Valdez
SMALL BOAT HARBOR DREDGING

CITY OF VALDEZ, ALASKA • GATEWAY TO THE INTERIOR •

No.	Description	Date

Drawn By: SL/BP
Checked By: KN
Date: JANUARY 4, 2017
Phase: BID DOCUMENTS
Project No: 2335.01
SHEET TITLE: SITE PLAN

SHEET NO: 4 OF 22
G3.0

Z:\project\2335.01 C Valdez Existing Harbor Dredging\Civil\ACAD\2335.01 - G3.0 Site Plan.dwg
Plotted 1/4/2017 2:40 PM by Steven Lewis